BUILDING SUMMARY	AREA (sf)
-10º TO + 35º FREEZER	180,755
+35° TRUCK DOCK	74,125
OFFICE	4,180
UTILITY	1,605
TOTAL BUILDING AREA	260,665 SF
TRUCK DOCK DOORS	20

PALLET SUMMARY	PALLETS (6 HIGH)
TOTAL BUILDING PALLET COUNT	20,888
TOTAL AUTO PARKING	91
TOTAL TRUCK PARKING	33

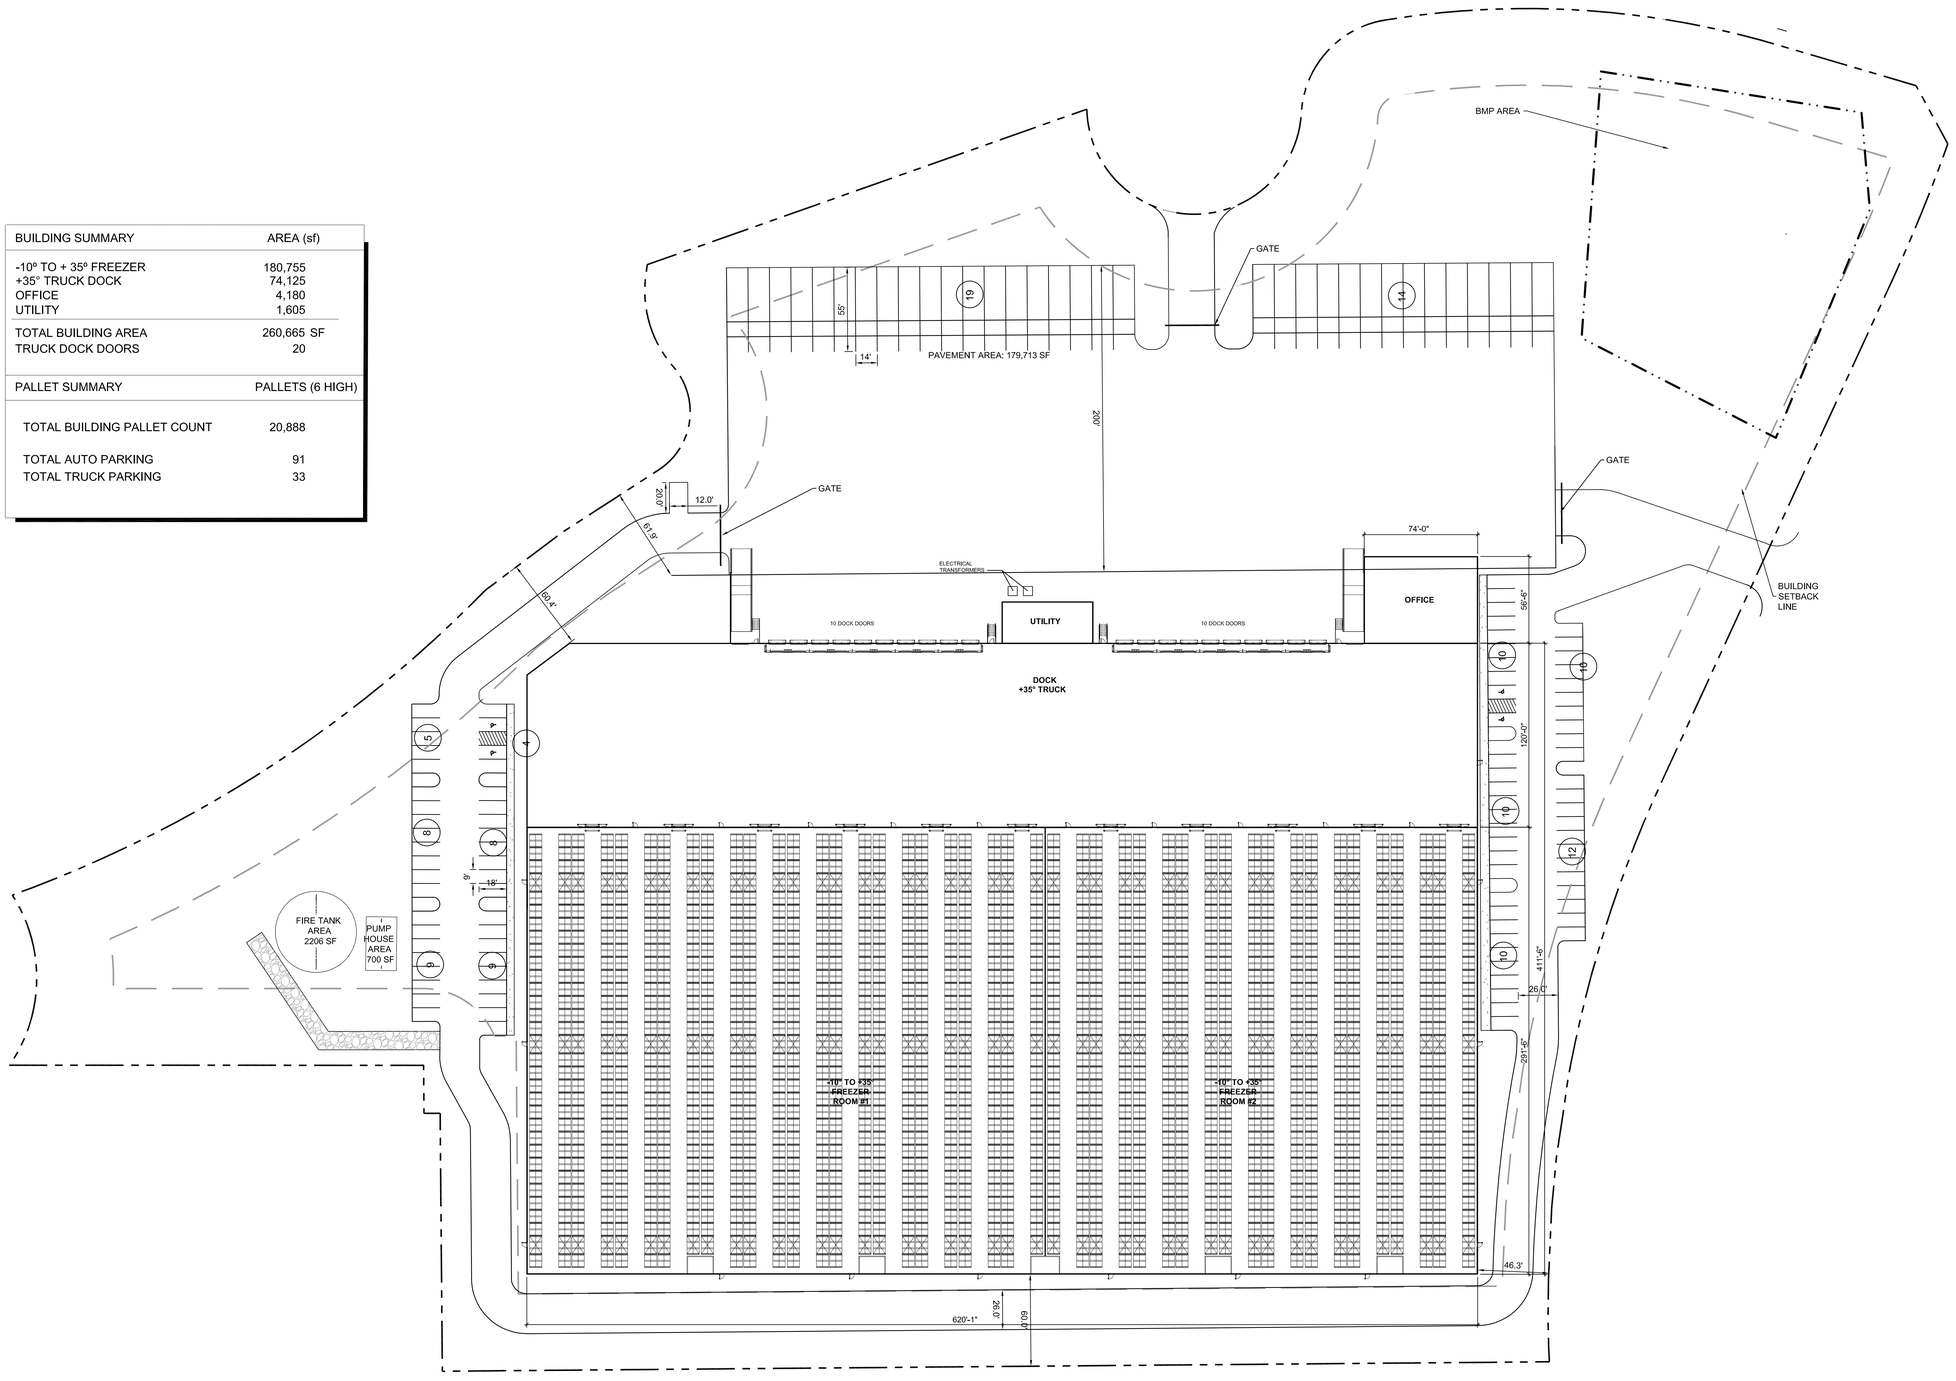

1 A0.1 ARCHITECTURAL SITE PLAN

0 40' 80' 120' 160' 200'

SCALE: 1" = 40'-0"

NORTH

PRIMUS
8294 Highway 92, Suite 210
Woodstock, GA 30189
tel. 770.928.7120
www.primusbuilders.com

A NEW REFRIGERATED WAREHOUSE FACILITY

CONFIDENTIAL CLIENT

date	description
05/16/2022	CONCEPTUAL SITE PLAN

drawing status

project no. 21-086

seal

title
ARCHITECTURAL SITE PLAN

sheet A0.1